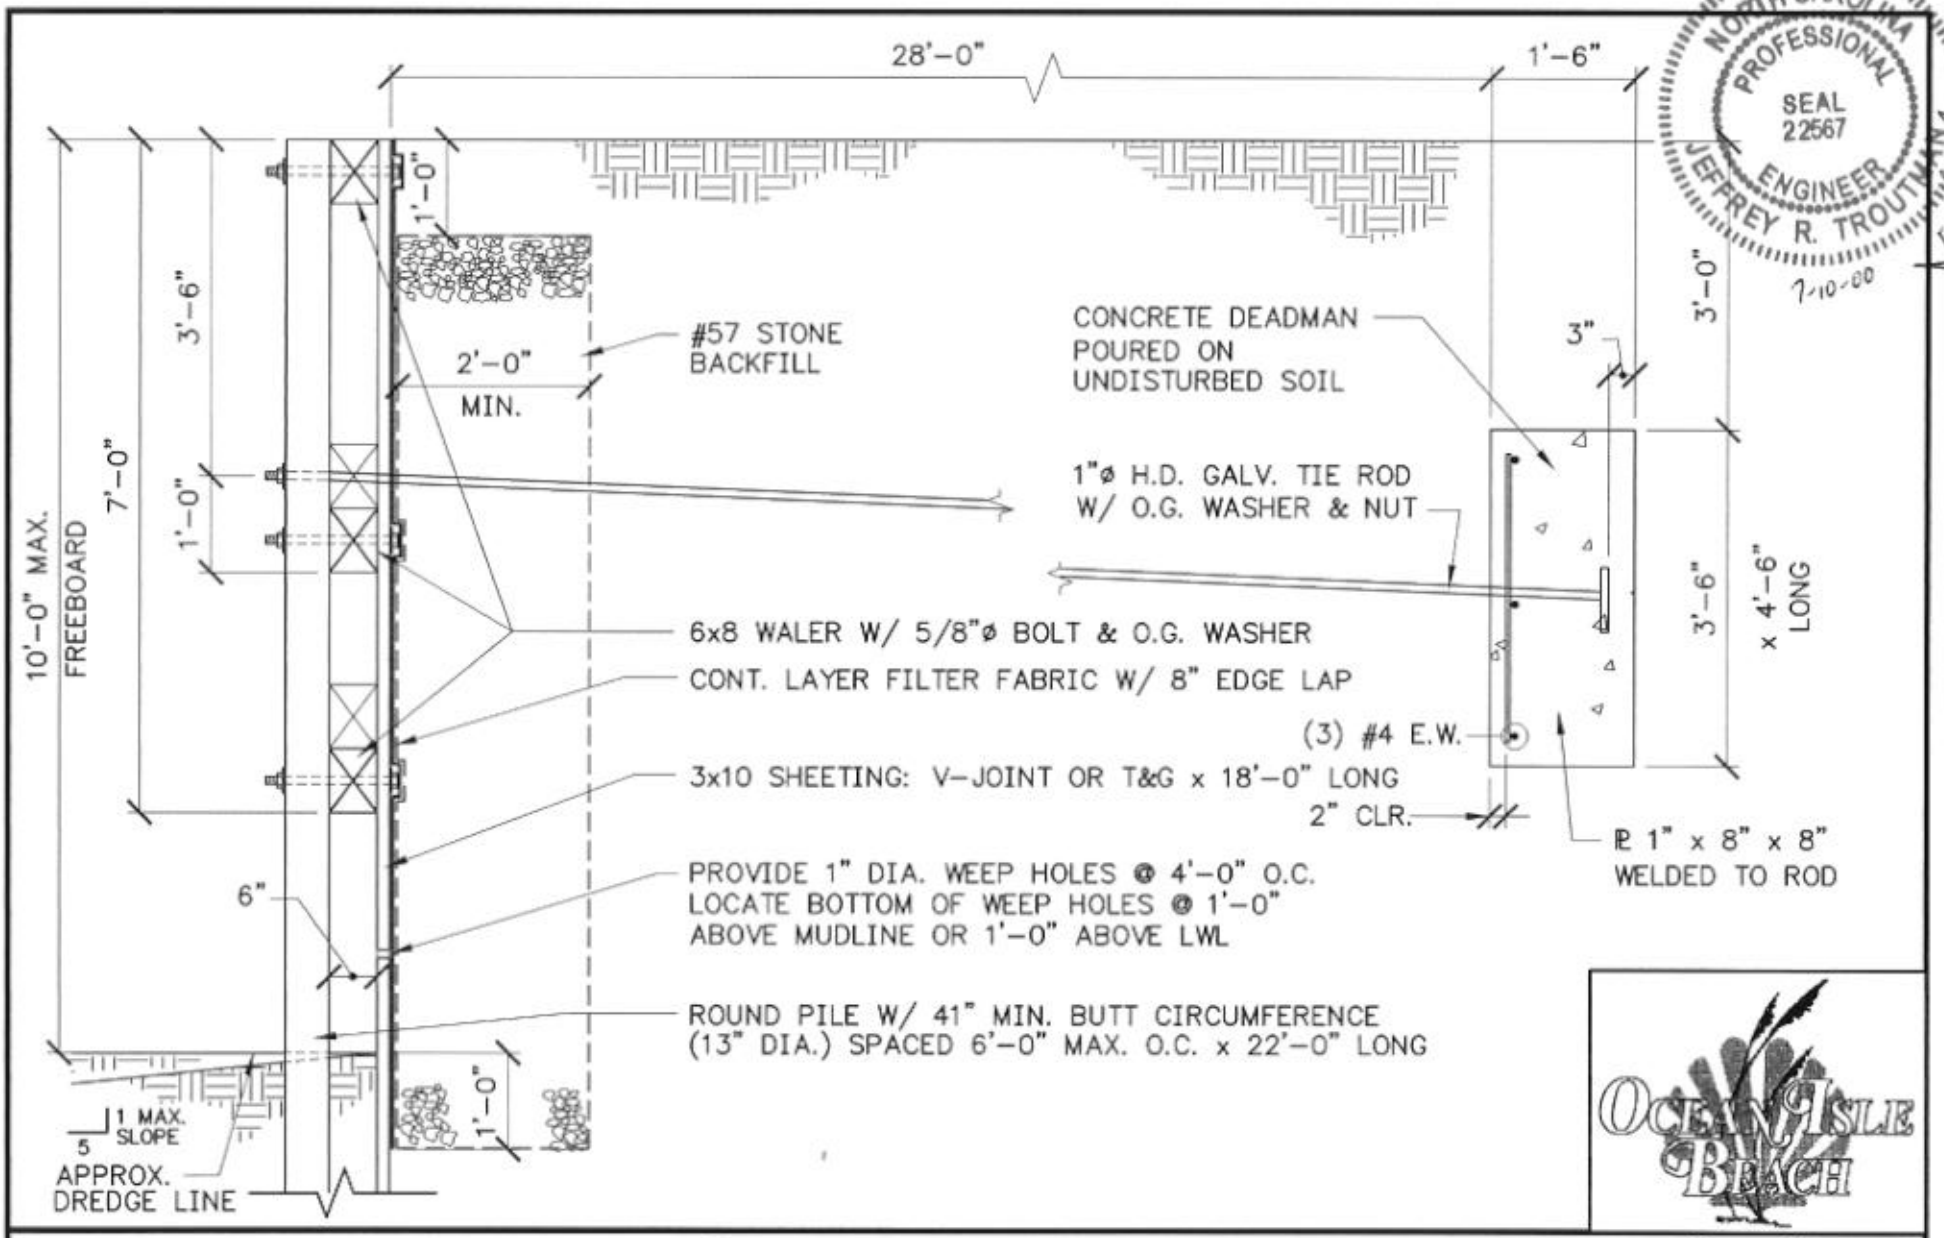

CRISER & TROUTMAN
CONSULTING ENGINEERS
3809 PEACHTREE AVENUE, SUITE 102
WILMINGTON, NORTH CAROLINA 28403
(910) 397-2929 FAX (910) 397-2971

TOWN OF OCEAN ISLE BEACH

STANDARD BULKHEAD DETAIL – 10'-0" FREEBOARD

SCALE: 1/4" = 1'-0"

DESIGN: JRT	DATE: 6/29/00
DRAWN: MAG	JOB NO: 4947
SHEET: S1	