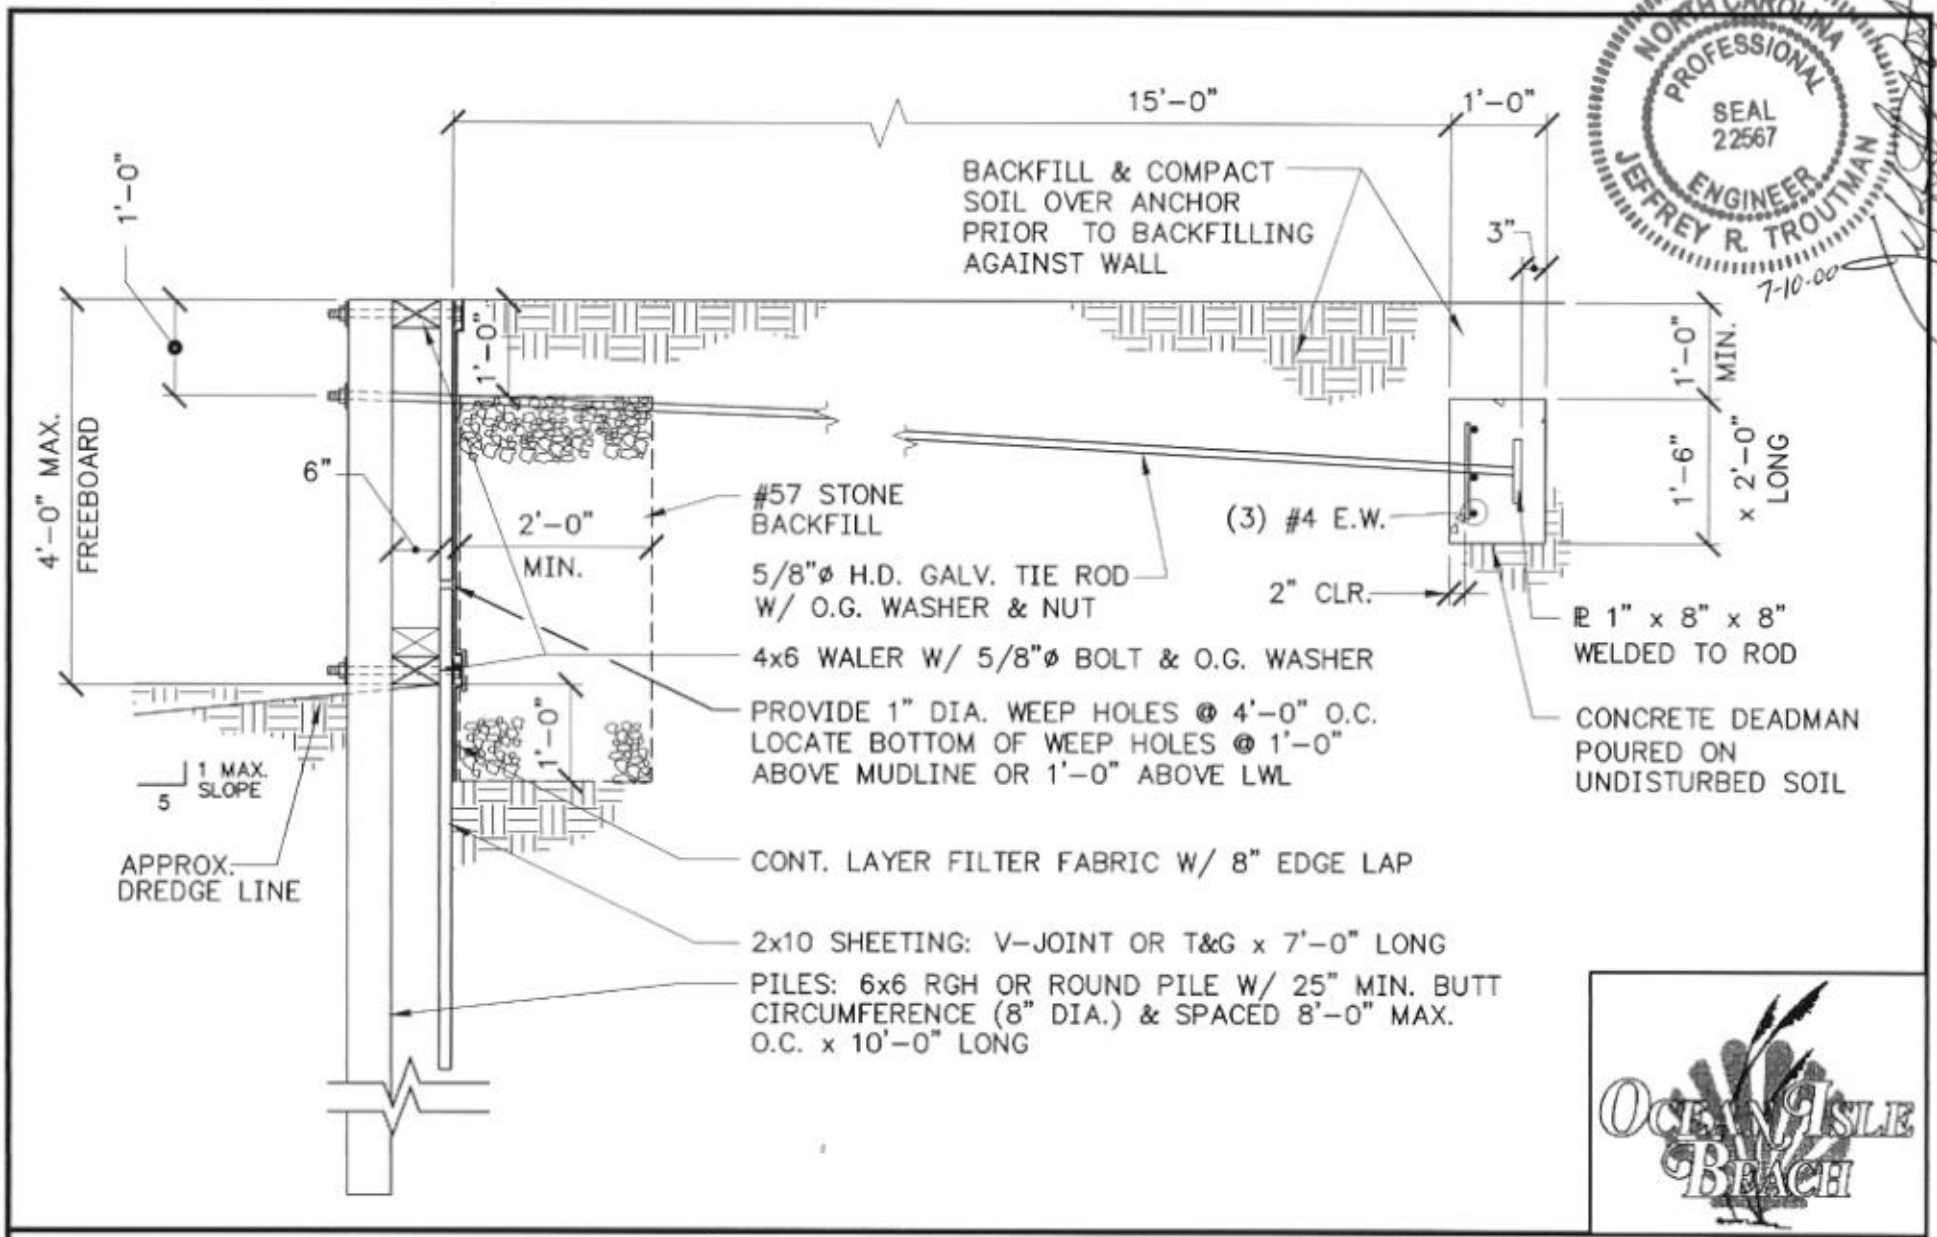



CRISER & TROUTMAN
CONSULTING ENGINEERS
3809 PEACHTREE AVENUE, SUITE 102
WILMINGTON, NORTH CAROLINA 28403
(910) 397-2929 FAX (910) 397-2971


TOWN OF OCEAN ISLE BEACH

STANDARD BULKHEAD DETAIL – 4'-0" FREEBOARD

SCALE: 1/4" = 1'-0"

| | |
|---|---|
| DESIGN: JRT | DATE: 6/29/00 |
| DRAWN: MAG | JOB NO: 4947 |
| SHEET: S1 | |