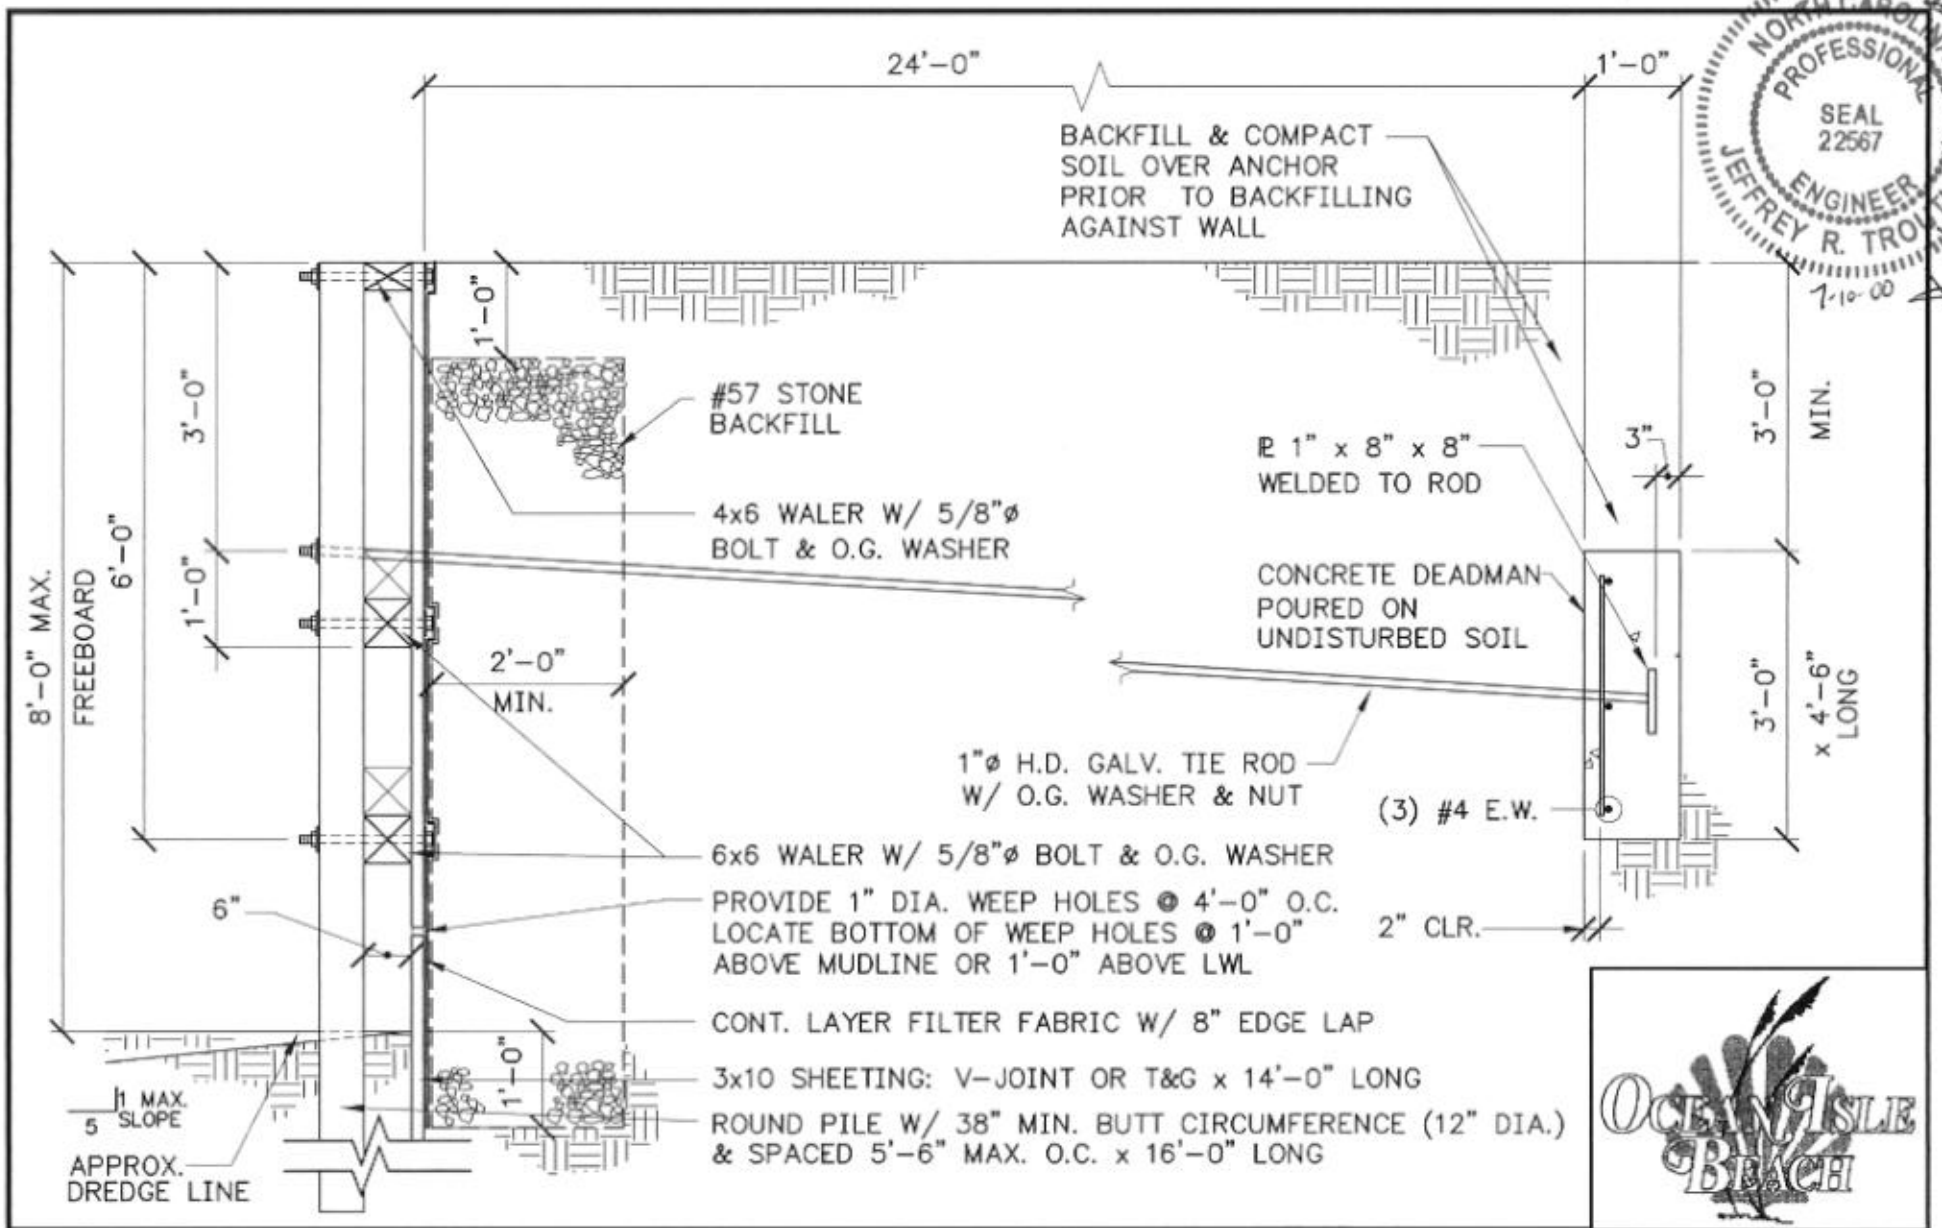


NORTH CAROLINA PROFESSIONAL SEAL 22567 ENGINEER JEFFREY R. TROUTMAN 7-10-00

OCEAN ISLE BEACH


CRISER & TROUTMAN
CONSULTING ENGINEERS
3809 PEACHTREE AVENUE, SUITE 102
WILMINGTON, NORTH CAROLINA 28403
(910) 397-2929 FAX (910) 397-2971


TOWN OF OCEAN ISLE BEACH

STANDARD BULKHEAD DETAIL – 8'-0" FREEBOARD

SCALE: 1/4" = 1'-0"

| DESIGN: JRT | DATE: 6/29/00 |
|---|---|
| DRAWN: MAG | JOB NO: 4947 |

SHEET: S1